GENERAL MEP NOTES:

1. PROVIDE NEC REQUIRED WORKING SPACE FOR ALL ELECTRICAL EQUIPMENT. REFER TO DETAIL.
2. REFER TO ARCHITECTURAL AND LANDSCAPE PLANS FOR FINAL CONDENSING UNIT LOCATIONS PRIOR TO INSTALLATION.
3. REFER TO SITE PLAN FOR EXACT LOCATION OF ALL HOUSE METERS.
4. IF PRESENT, PROVIDE 5'-0" CLEAR FROM ALL ELECTRICAL DEVICES AND 4'-0" CLEAR FROM BUILDING OPENINGS FROM ALL GAS REGULATORS.

MEP KEY NOTES:

1. BASEBOARD HEATER MOUNTED HIGH ON WALL OR AT CENTERLINE OVER DOOR. SET THERMOSTAT AT 50°F.
2. CONDENSING UNITS (TYP).
3. CONDENSING UNIT DISCONNECTS (TYP).
4. CIRCUIT THROUGH PHOTOCELL TO HOUSE PANEL.

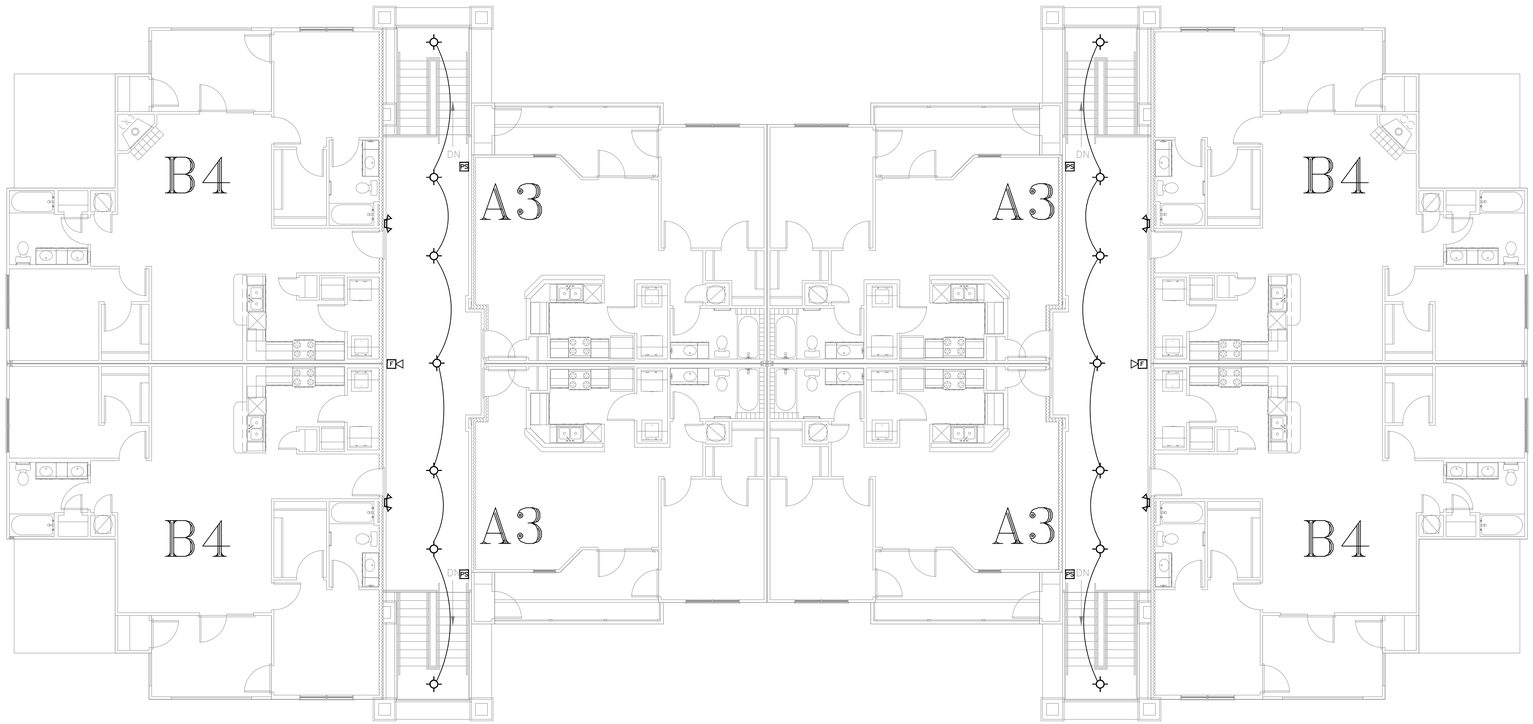

BUILDING TYPE X - 3RD FLOOR - MECHANICAL, PLUMBING & ELECTRICAL

1/8" = 1'-0"

△1 –UPDATED BACKGROUNDS
–ADJUSTED DESIGN

NEng

NICHOLS ENGINEERING LLC

MEP ENGINEERING

2700 WEST ANDERSON LANE
SUITE 205
AUSTIN, TEXAS 78757
p. 512.593.5616
f. 888.812.2539

DAVID EDWARD NICHOLS
102295
LICENSED PROFESSIONAL ENGINEER

07/06/15

NICHOLS ENGINEERING, LLC
F-15582

Copyright:
© 2013 All rights reserved. Engineering design depicted herein is the sole property of Nichols Engineering, LLC and may not be reproduced in any form without written permission. Not valid for permitting unless signed and sealed.

CREEKSIDE AT PARMER LANE
AUSTIN, TEXAS

DRAWING INFORMATION

PROJECT NO: 14024
DRAWN BY: IP/BRS
CHECKED BY: DEN

- ☐ Issued for review only
- ■ Issued for permitting
- ☐ Issued for construction

REVISIONS

REV	DESCRIPTION	DATE
-	ISSUE FOR PERMIT	12/18/14
1	CITY COMMENTS RESPONSE	04/09/15
2	CITY COMMENTS RESPONSE 2	06/08/15

SHEET

MEP-2.20