SYMBOL KEY

ROOM NAME → NAME
NUMBER → 100

- DUPLEX RECEPTACLE OUTLET
- GFI DUPLEX RECEPTACLE OUTLET
- WATER-PROOF GFI DUPLEX RECEPTACLE OUTLET
- SWITCHED RECEPTACLE OUTLET
- DUPLEX RECEPTACLE OUTLET WITH USB
- DATA OUTLET
- FLOOR OUTLET
- FLOOR DATA OUTLET

GENERAL NOTES

1. REF. ID 2.01 FOR FLOOR PLAN
2. REF. ID 2.03 FOR FLOOR FINISH PLAN
3. REF. ID 2.04 FOR EQUIPMENT & PLUMBING PLAN
4. REF. ID 2.05 FOR REFLECTED CEILING PLAN
5. REF. ID 400S FOR INTERIOR ELEVATIONS
6. REF. ID 500S FOR INTERIOR DETAILS
7. REF. ID 600s FOR STANDARD INTERIOR DETAILS
8. INTERIOR DESIGN (ID) DRAWINGS ARE FOR DESIGN INTENT AND REFERENCE ONLY. PROJECT ARCHITECT/BUILDER SHALL BE RESPONSIBLE FOR COORDINATION AND VERIFICATION OF ALL DIMENSIONS TO COMPLY WITH LOCAL CODES AND ALL OTHER GOVERNING AGENCIES
9. REFERENCE THE EQUIPMENT SCHEDULE FOR POWER INFO
10. ALL HANDS FREE EQUIPMENT WILL BE BATTERY POWERED
11. COORDINATE WITH MEP DRAWINGS FOR WIRING AND SWITCHING
12. ALL OUTLETS 15" A.F.F. UNLESS OTHERWISE NOTED
13. ADDITIONAL ELECTRICAL POWER AND DATA SHOWN IS IN ADDITION TO GENERAL ELECTRICAL POWER AND LIGHTING AS INDICATED IN ARCHITECTURAL AND ENGINEERING DRAWINGS
14. CATV POWER OUTLET LOCATION FOR TELEVISIONS TO BE DETERMINED BY A/V SPECIFICATIONS WITH MEP ENGINEER
15. USE STANDARD ACCESSIBLE MOUNTING HEIGHTS FOR ELECTRICAL AND DATA OUTLETS U.N.O.
16. FITNESS NOTES: EACH TREADMILL REQUIRES ITS OWN INDIVIDUAL BRANCH CIRCUIT WITH THE HOT, NEUTRAL AND GROUND WIRES RUN TO THE ELECTRICAL PANEL
17. FOR ADDITIONAL REQUIREMENTS PLEASE REFERENCE THE MANUF. SPECIFICATIONS SHEET
18. RECOMMENDED CEILING HEIGHT ABOVE THE TREADMILL AND ELLIPTICAL IS 90"
19. ALL OUTLETS/CABLE/DATA OVER COUNTERTOPS OR IN A BASEBOARD TO BE ORIENTED HORIZONTALLY U.N.O.
20. ALL OUTLETS/CABLE/DATA WITHOUT DIMENSIONS TO BE LOCATED 12" FROM ADJACENT WALL U.N.O.
21. DISPOSAL SWITCH TO BE LOCATED UNDER COUNTER IN NEAREST CABINET

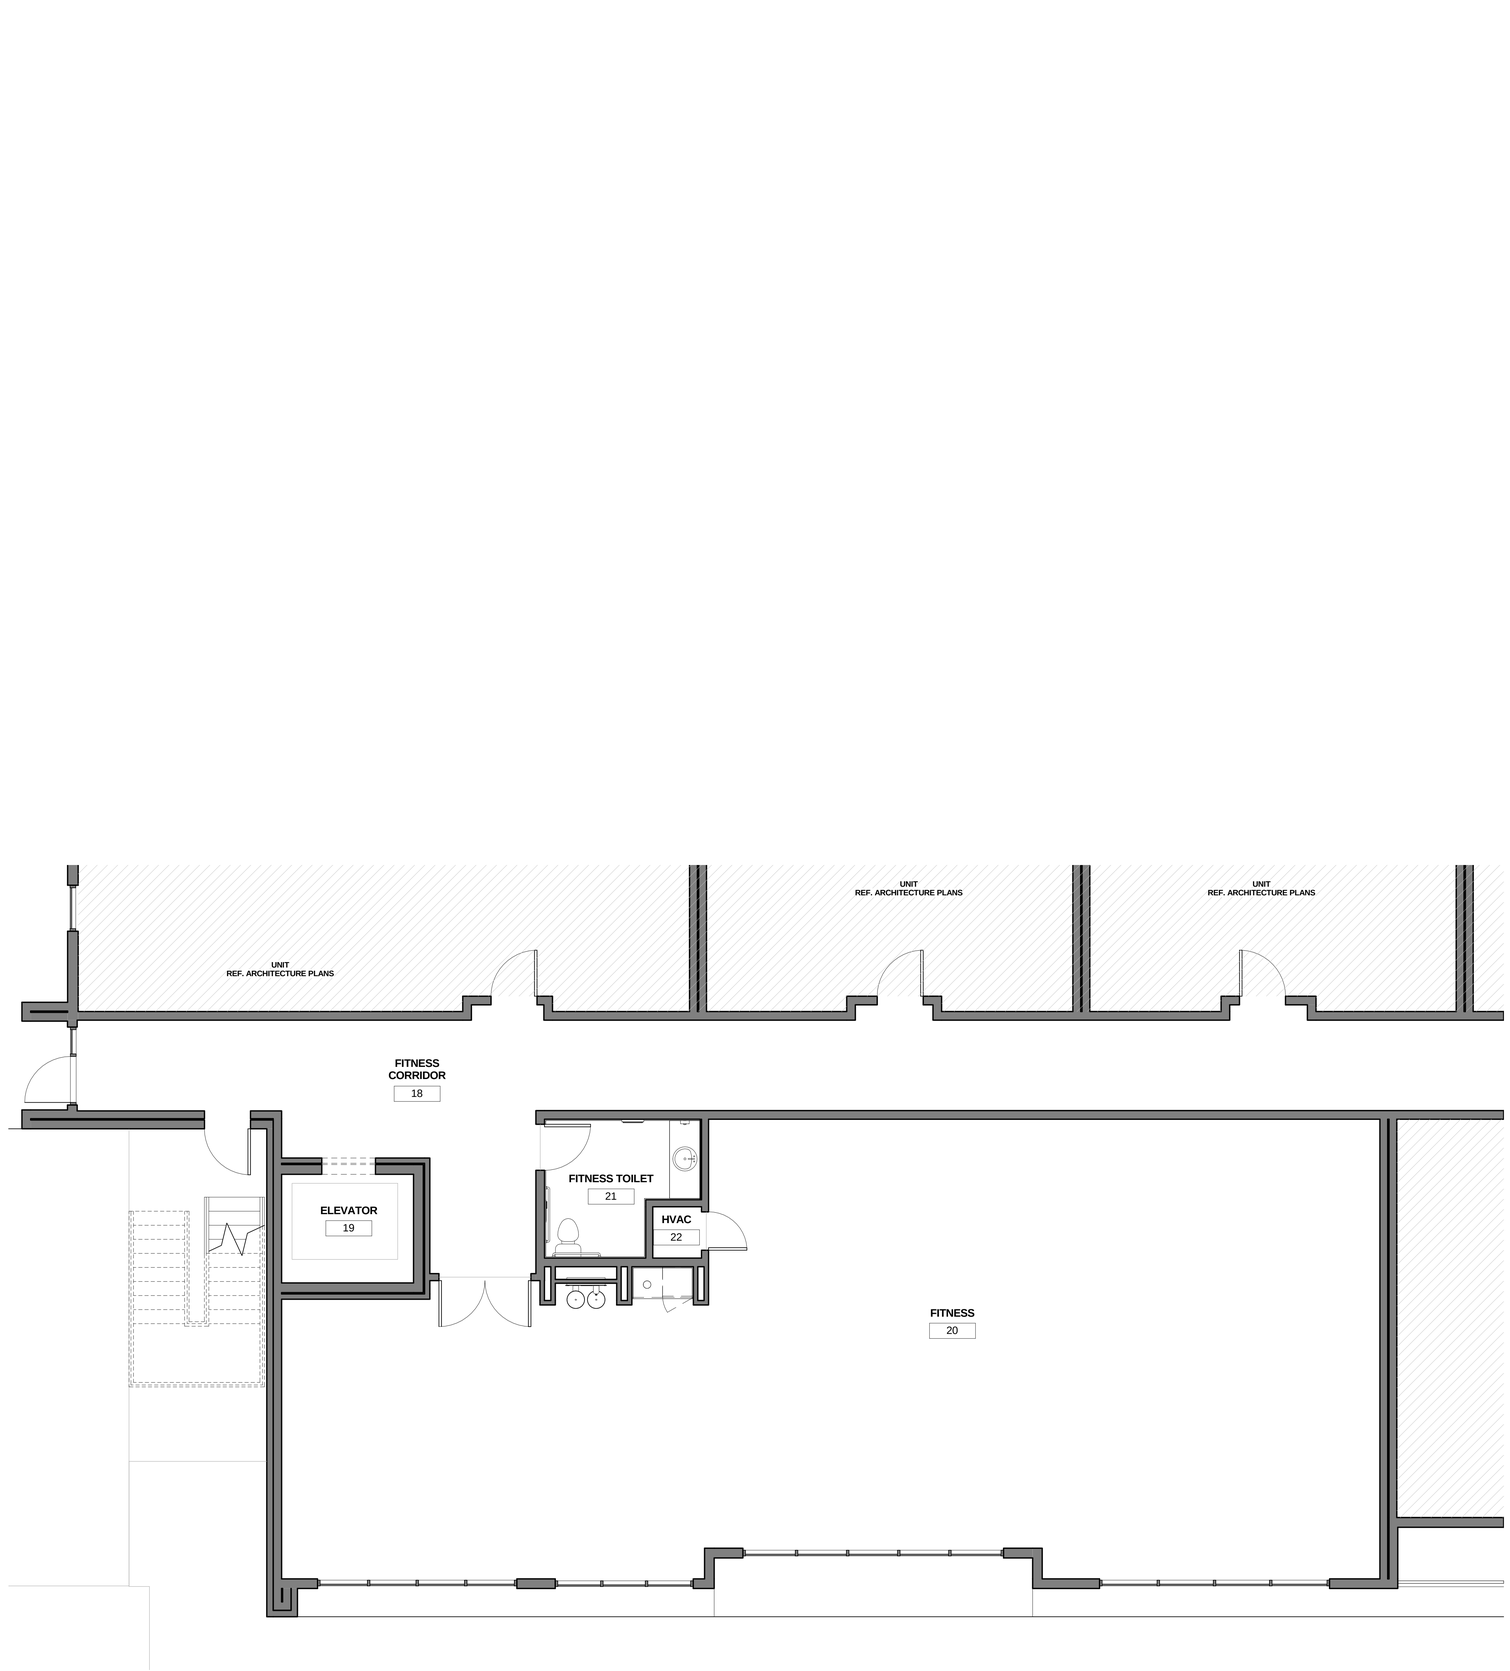

1 LEVEL 1 - FITNESS POWER & DATA PLAN
1/4" = 1'-0"

B2 ARCHITECTURE LLC
T: 214.224.0810
chris@
© b2 architecture llc
B2 ARCHITECTURE LLC
2251 VANTAGE ST. SUITE 200
DALLAS, TX 75207

DESIGN DEVELOPMENT

ENCORE
Panther Island
Fort Worth, Texas

No. Date Revisions

Author
Drawn
Checker
Checked
Approved
Approved

12/02/2016

FITNESS & ROOF DECK POWER & DATA PLAN

Project No. 16020
Date 05/09/16
Last Revision

ID-202