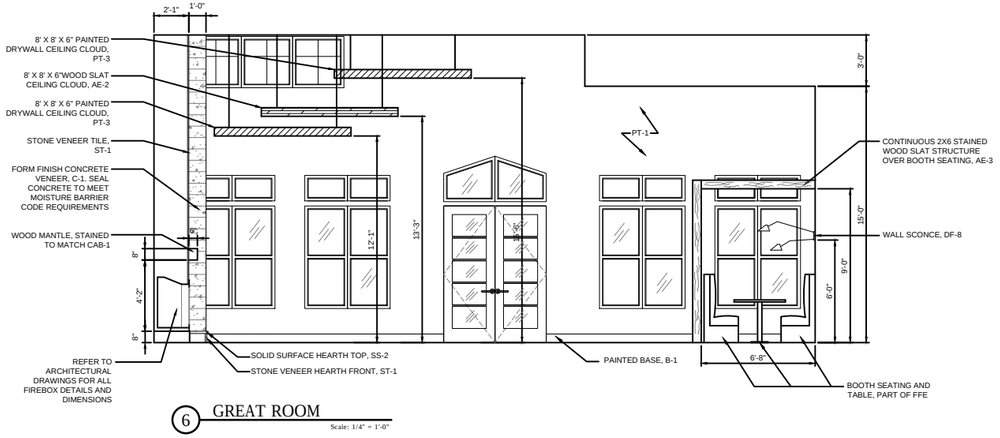

6 GREAT ROOM

Scale: 1/4" = 1'-0"

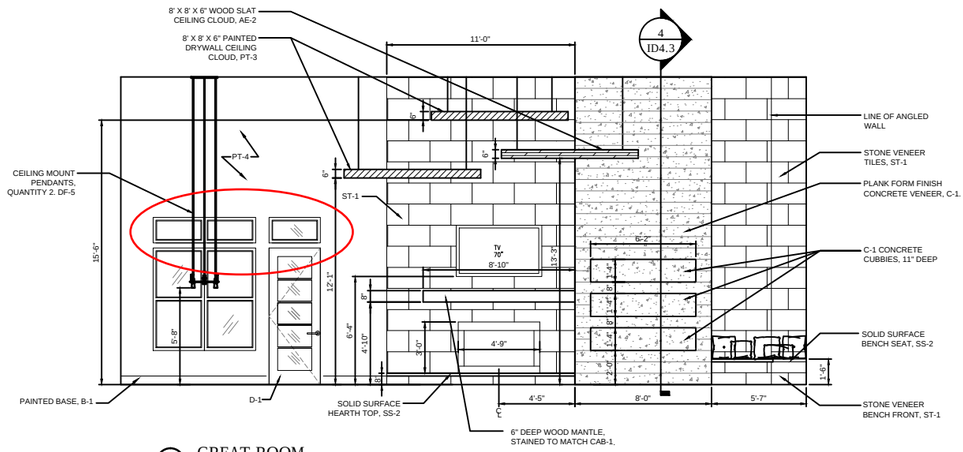

5 GREAT ROOM

Scale: 1/4" = 1'-0"

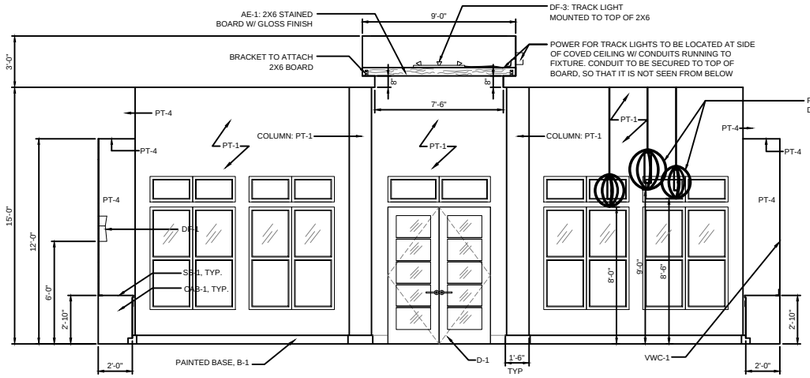

4 LEASING

Scale: 1/4" = 1'-0"

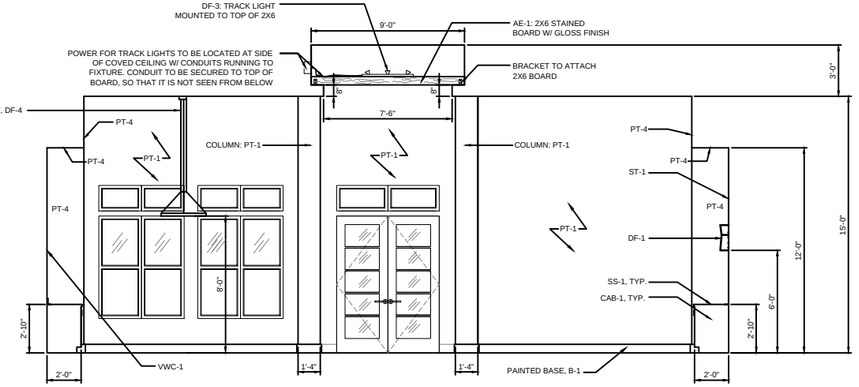

3 LEASING

Scale: 1/4" = 1'-0"

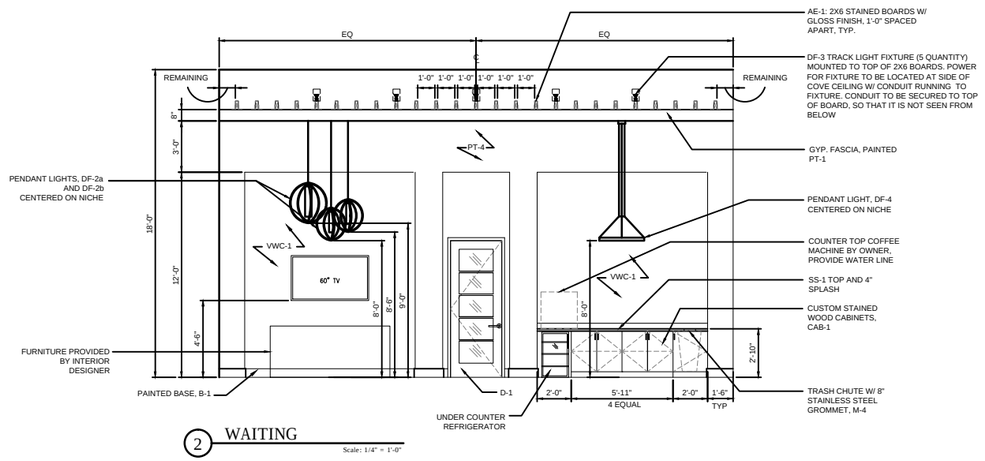

2 WAITING

Scale: 1/4" = 1'-0"

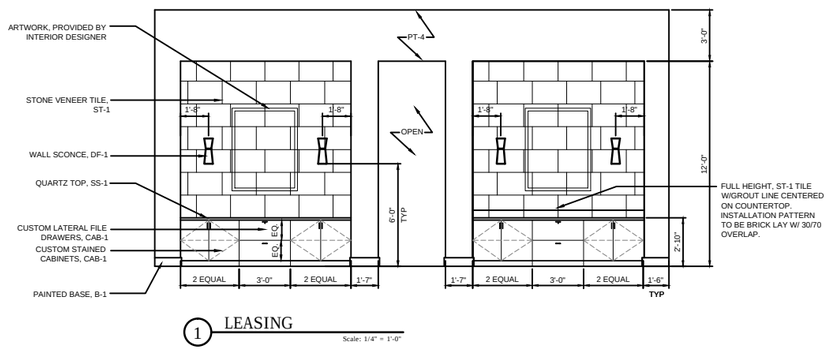

1 LEASING

Scale: 1/4" = 1'-0"

PPDS
[design + interiors]
1012 mopac circle, suite 200
austin, texas 78746
512.328.1883 [p]
512.328.7448 [f]
www.ppds-inc.com
www.ppds-inc.com/blog

drawn by:
L. KENDRICK
checked by:
J. PAULSON

date:
08.01.2014

FOR:
ISSUE FOR CONSTRUCTION

SCALE: 1/4" = 1'-0"

LANDMARK SOUTHPARK- PHASE II
715 W. SLAUGHTER LANE
AUSTIN, TEXAS 78748

CLUBHOUSE DETAILS

ID4.0