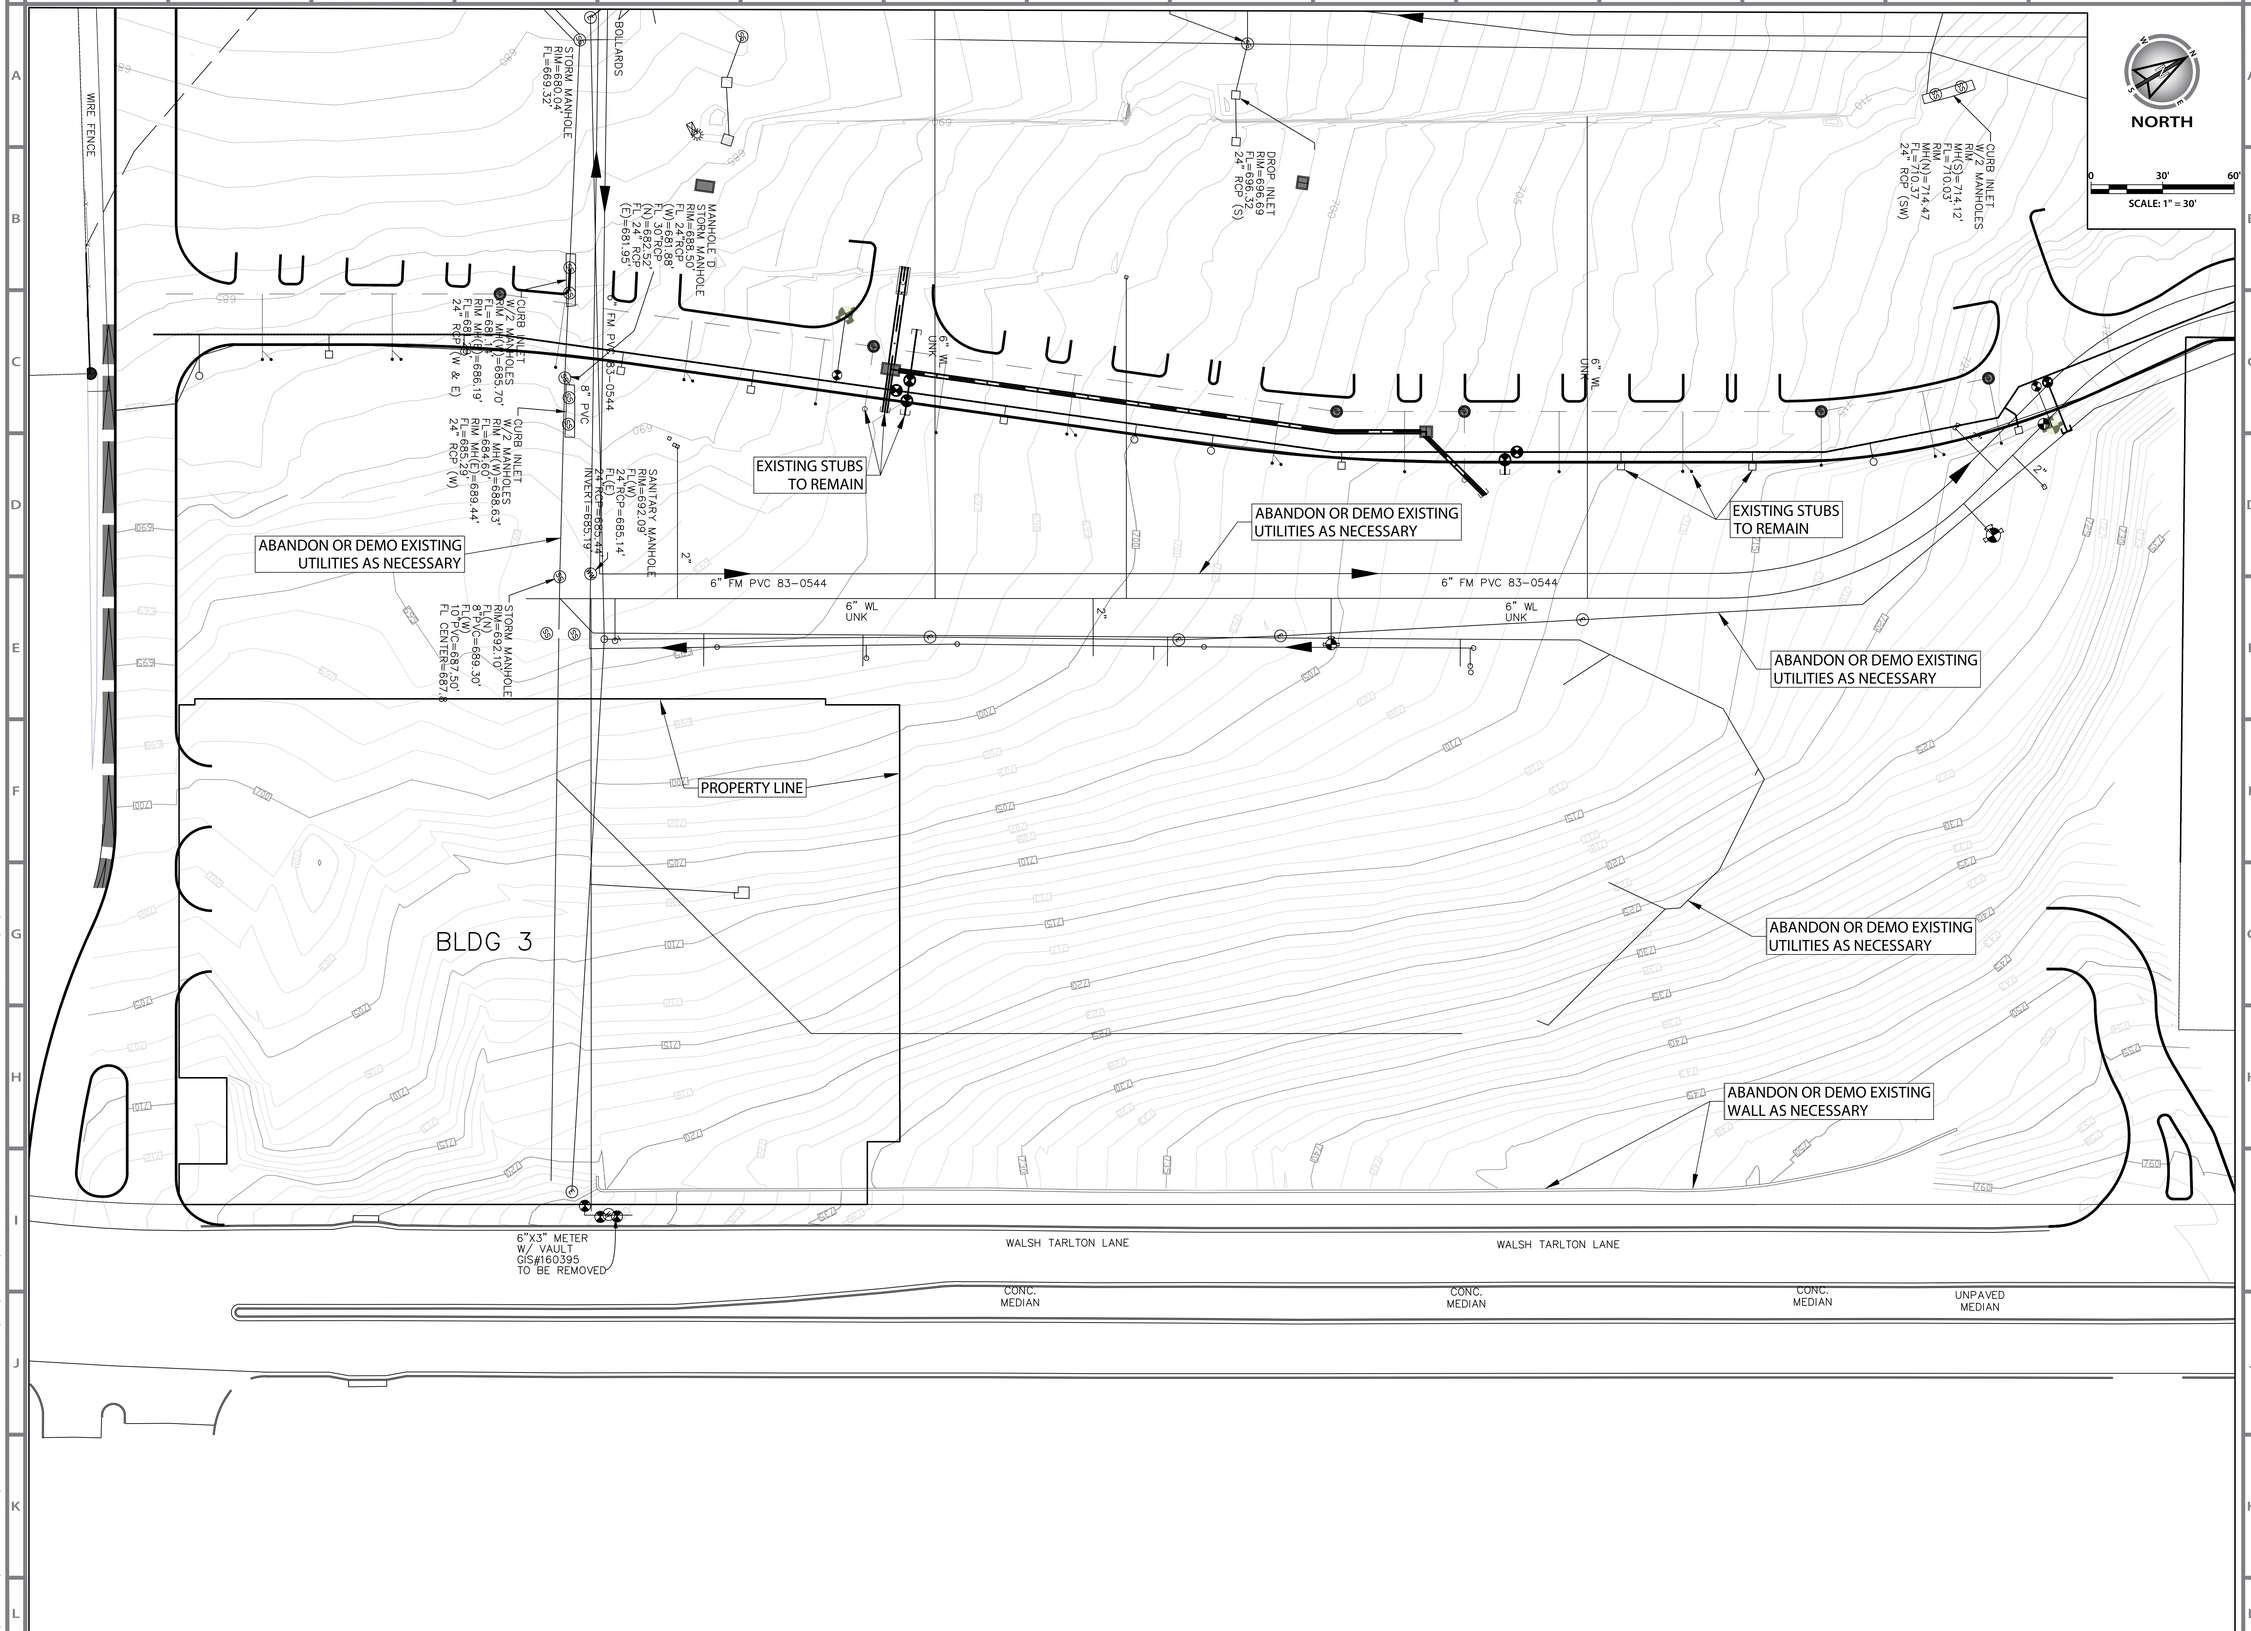

FILE: K:\PROJECTS\292 - CYPRESS\001 - TARLTON 360 TOWNHOMES\CAD\EXHIBITS\DEMO EXHIBIT.DWG PLOTTED BY: MADELINE PLOTTED ON: 10/01/15 12:11:41 PM

DATE | REVISION / DESCRIPTION | REV

CLIENT INFORMATION

kbge
KIMBELL I BRUEHL I GARCIA I ESTES
105 West Riverside Drive, Ste 110, Austin, Texas 78704
T (512) 439-0400 www.kbge-eng.com
TBPE No.F-12802

DEMO EXHIBIT

October 1, 2015

CHECKED BY: CCK

JOB NUMBER: 292-001 | ISSUE DATE: 10/01/15

SHEET:

EXHIBIT